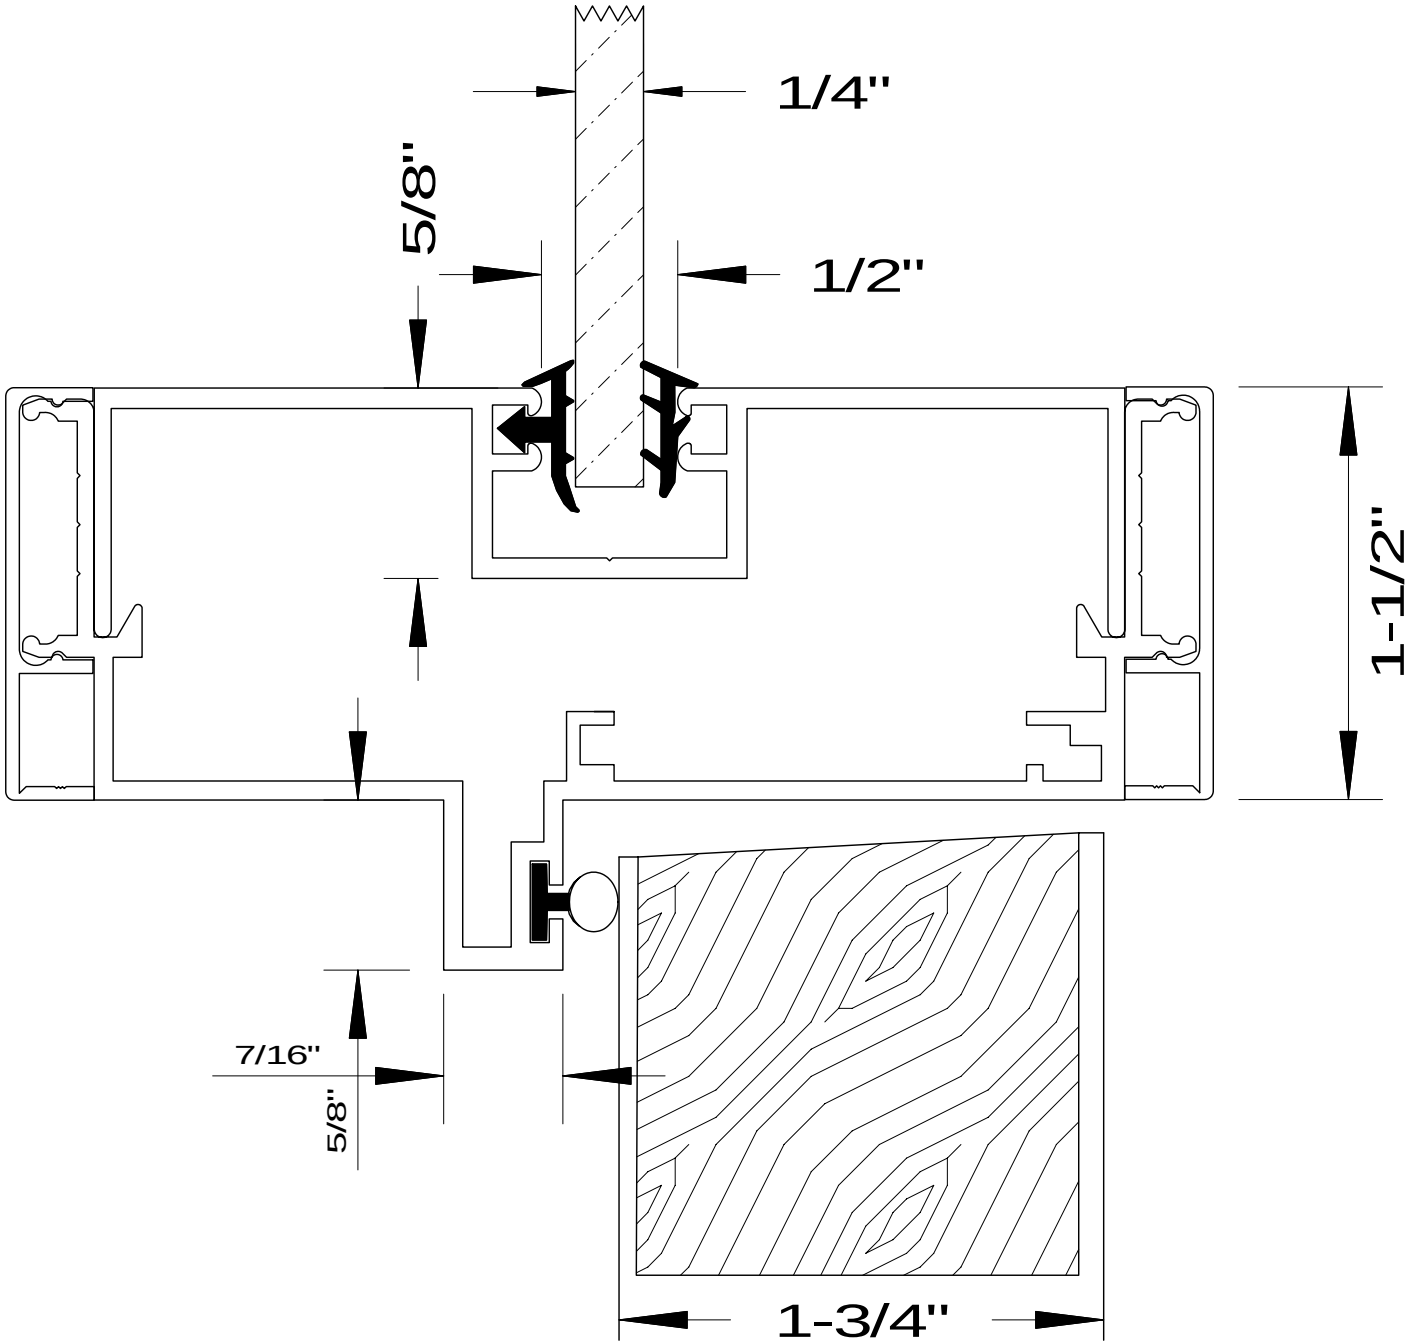

Alpha Aluminum Products

Door/Sidelite Mullion Detail
with 1-1/2" Flush Trim